REVISED LAYOUT PLAN OF PT. DEENDAYAL PURAM HOUSING SCHEME
NARAINI ROAD,BANDA
(BANDA DEVELOPMENT AUTHORITY)

TOTAL AREA OF SCHEME = 331642.32 SQMT.
AREA OF KANSHI RAM PARK = 77416.06 SQMT.

LEGEND:-

- HIG
- MIG
- GROUP HOUSING
- COMMERCIAL
- PUBLIC BUILDINGS
- PUBLIC SERVICE & UTILITY
- PARKS

Note-: There Plot No.-41,81,87,88,100,101 and 114 is missing

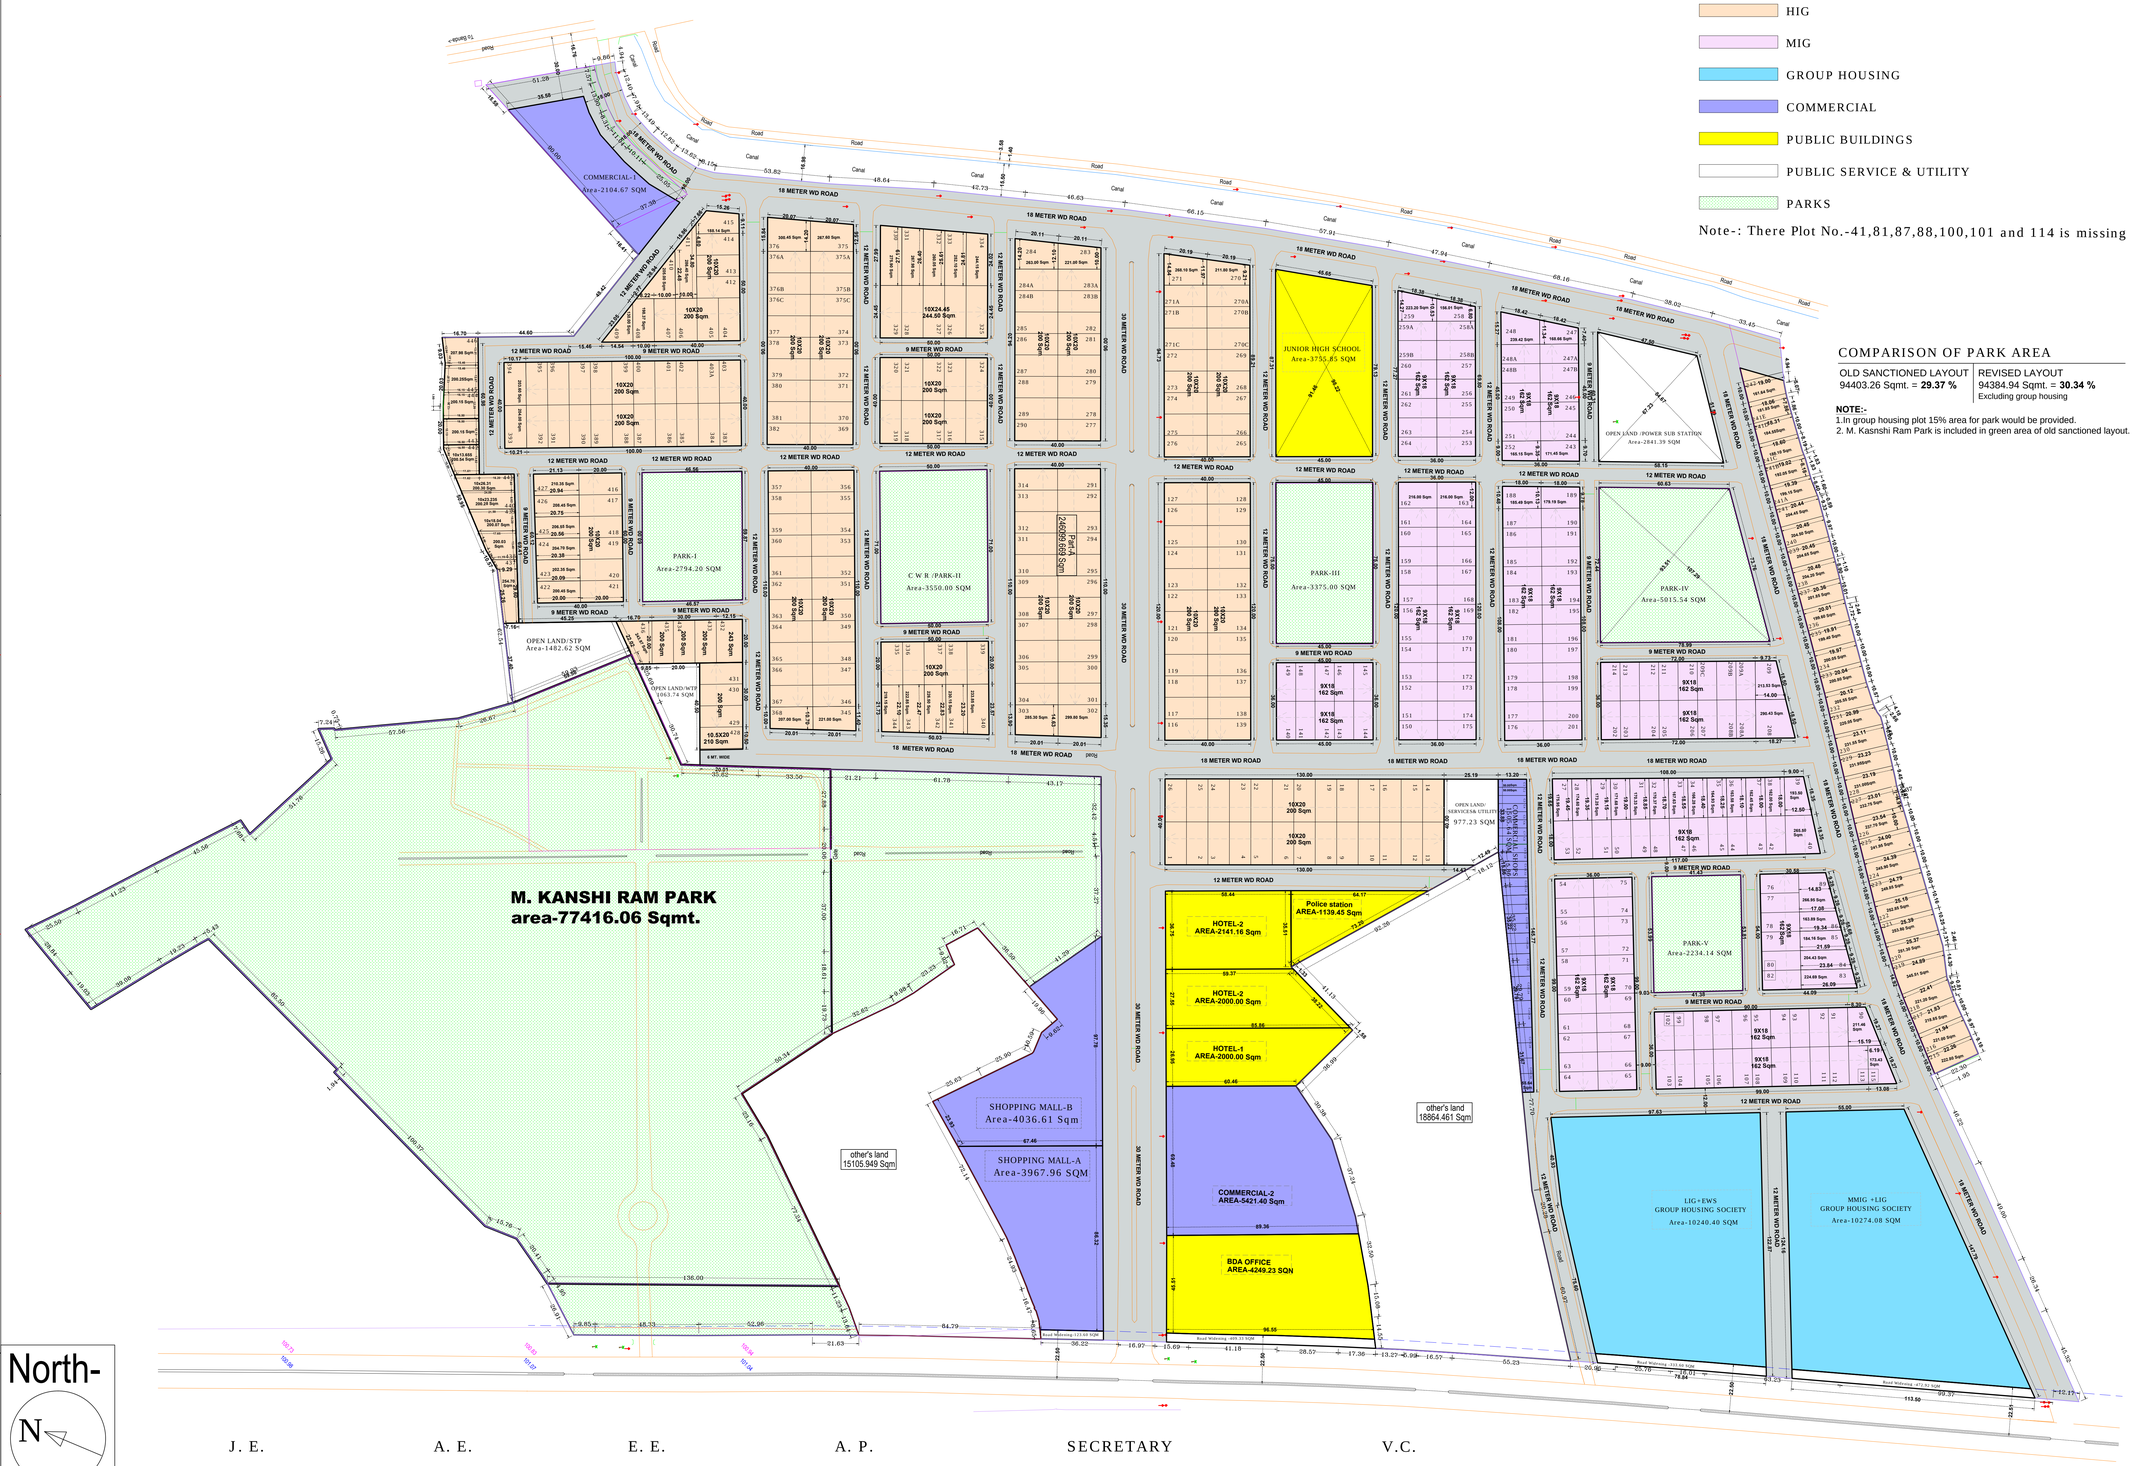

COMPARISON OF PARK AREA

OLD SANCTIONED LAYOUT	REVISED LAYOUT
94403.26 Sqmt. = **29.37 %**	94384.94 Sqmt. = **30.34 %** Excluding group housing

NOTE:-
1.In group housing plot 15% area for park would be provided.
2. M. Kasnshi Ram Park is included in green area of old sanctioned layout.

NOTE-

Pt.Deen Dayal Puram Awasiya Yojana, Banda

Area staement

Sr. No.	Description	No.	Size(LxW)	Area	Quantity	Unit
	HIG					
1	Plot No. 1 to26	26	10X20	200.00	5200.00	Sqm.
2	Plot No. 116 to 127	12	10X20	200.00	2400.00	Sqm.
3	Plot No. 128 to 139	12	10X20	200.00	2400.00	Sqm.
4	Plot No. 215 to 242	33			7242.46	Sqm.
5	Plot No. 265 to 270A	8	10X20	200.00	1600.00	Sqm.
6	Plot No. 270	1	10.59X20	211.80	211.80	Sqm.
7	Plot No. 271	1	13.405X20	268.10	268.10	Sqm.
8	Plot No. 271A to 276	8	10X20	200.00	1600.00	Sqm.
9	Plot No. 277 to 283A	8	10X20	200.00	1600.00	Sqm.
10	Plot No. 283	1	11.05X20	221.00	221.00	Sqm.
11	Plot No. 284	1	13.15X20	263.00	263.00	Sqm.
12	Plot No. 284A to 290	8	10X20	200.00	1600.00	Sqm.
13	Plot No. 291 to 301	11	10X20	200.00	2200.00	Sqm.
14	Plot No. 302	1	14.99X20	299.80	299.80	Sqm.
15	Plot No. 303	1	14.265X20	285.30	285.30	Sqm.
16	Plot No.304 to 314	11	10X20	200.00	2200.00	Sqm.
17	Plot No.315 to 319	5	10X20	200.00	1000.00	Sqm.
18	Plot No.320 to 324	5	10X20	200.00	1000.00	Sqm.
19	Plot No.325 to 329	5	10X24.45	244.50	1222.50	Sqm.
20	Plot No.330	1	10X27.59	275.90	275.90	Sqm.
21	Plot No.331	1	10X26.795	267.95	267.95	Sqm.
22	Plot No.332	1	10X26.005	260.05	260.05	Sqm.
23	Plot No.333	1	10X25.21	252.10	252.10	Sqm.
24	Plot No.334	1	10X24.415	244.15	244.15	Sqm.
25	Plot No.335 to 339	5	10X20	200.00	1000.00	Sqm.
26	Plot No. 340	1	10X23.385	233.85	233.85	Sqm.
27	Plot No. 341	1	10X23.015	230.15	230.15	Sqm.
28	Plot No. 342	1	10X22.65	226.50	226.50	Sqm.
29	Plot No. 343	1	10X22.285	222.85	222.85	Sqm.
30	Plot No. 344	1	10X21.915	219.15	219.15	Sqm.
31	Plot No. 345	1	11.05X20	221.00	221.00	Sqm.
32	Plot No. 346 to 356	11	10X20	200.00	2200.00	Sqm.
33	Plot No. 357 to 367	11	10X20	200.00	2200.00	Sqm.
34	Plot No. 368	1	10.35X20	207.00	207.00	Sqm.
35	Plot No. 369 to 375A	9	10X20	200.00	1800.00	Sqm.
36	Plot No. 375	1	13.38X20	267.60	267.60	Sqm.
37	Plot No. 376	1	15.02X20	300.40	300.40	Sqm.
38	Plot No. 376A to 382	9	10X20	200.00	1800.00	Sqm.
39	Plot No. 383 to 392	10	10X20	200.00	2000.00	Sqm.
40	Plot No. 393	1	10.2X20	204.00	204.00	Sqm.
41	Plot No. 394	1	10.18X20	203.60	203.60	Sqm.
42	Plot No. 395 to 403	10	10X20	200.00	2000.00	Sqm.
43	Plot No. 404 to 407	4	10X20	200.00	800.00	Sqm.
44	Plot No. 408	1	X_	198.37	198.37	Sqm.
45	Plot No. 409	1	X_	130.00	130.00	Sqm.
46	Plot No. 410	1	X_	205.00	205.00	Sqm.
47	Plot No. 411	1	10X28.64	286.40	286.40	Sqm.
48	Plot No. 412 to 414	3	10X20	200.00	600.00	Sqm.
49	Plot No. 415	1		188.14	188.14	Sqm.
50	Plot No. 416 to 421	6	10X20	200.00	1200.00	Sqm.
51	Plot No. 422	1	10X20.045	200.45	200.45	Sqm.
52	Plot No. 423	1	10X20.235	202.35	202.35	Sqm.
53	Plot No. 424	1	10X20.47	204.70	204.70	Sqm.
54	Plot No. 425	1	10X20.655	206.55	206.55	Sqm.
55	Plot No. 426	1	10X20.845	208.45	208.45	Sqm.
56	Plot No. 427	1	10X21.035	210.35	210.35	Sqm.
57	Plot No. 428	1	10.5X20	210.00	210.00	Sqm.
58	Plot No. 429 to 431	3	10X20	200.00	600.00	Sqm.
59	Plot No. 432	1	X_	243.00	243.00	
60	Plot No. 433 to 435	3	10X20	200.00	600.00	Sqm.
61	Plot No. 436	1	X_	243.97	243.97	Sqm.
62	Plot No. 437	1	X_	254.70	254.70	Sqm.
63	Plot No. 438	1	X_	200.03	200.03	Sqm.
64	Plot No. 439	1	X_	200.07	200.07	Sqm.
65	Plot No. 440	1	X_	200.28	200.28	Sqm.
66	Plot No. 441	1	X_	200.30	200.30	Sqm.
67	Plot No. 442	1	X_	200.54	200.54	Sqm.
68	Plot No. 443	1	X_	200.15	200.15	Sqm.
69	Plot No. 444	1	X_	200.15	200.15	Sqm.
70	Plot No. 445	1	X_	200.25	200.25	Sqm.
71	Plot No. 446	1	X_	207.98	207.98	Sqm.
	MIG					
72	Plot No. 140 to 144	5	9X18	162.00	810.00	Sqm.
73	Plot No.145 to 149	5	9X18	162.00	810.00	Sqm.
74	Plot No. 150 to 161	12	9X18	162.00	1944.00	Sqm.
75	Plot No.162 & 163	2	12X18	216.00	432.00	Sqm.
76	Plot No. 164 to 175	12	9X18	162.00	1944.00	Sqm.
77	Plot No. 176 to 187	12	9X18	162.00	1944.00	Sqm.
78	Plot No.188	1	10.305X18	185.49	185.49	Sqm.
79	Plot No.189	1	9.955X18	179.19	179.19	Sqm.
80	Plot No. 190 to 201	12	9X18	162.00	1944.00	Sqm.
81	Plot No. 202 to 208A	8	9X18	162.00	1296.00	Sqm.
82	Plot No.208	1	16.135X18	290.43	290.43	Sqm.
83	Plot No.209	1	11.863X18	213.53	213.53	Sqm.
84	Plot No. 209A to 214	8	9X18	162.00	1296.00	Sqm.
85	Plot No.27	1	9X19.55	175.95	175.95	Sqm.
86	Plot No.28	1	9X19.4	174.60	174.60	Sqm.
87	Plot No.29	1	9X19.25	173.25	173.25	Sqm.
88	Plot No.30	1	9X19.075	171.68	171.68	Sqm.
89	Plot No.31	1	9X18.925	170.33	170.33	Sqm.
90	Plot No.32	1	9X18.775	168.98	168.98	Sqm.
91	Plot No.33	1	9X18.625	167.63	167.63	Sqm.
92	Plot No.34	1	9X18.475	166.28	166.28	Sqm.
93	Plot No.35	1	9X18.325	164.93	164.93	Sqm.
94	Plot No.36	1	9X18.175	163.58	163.58	Sqm.
95	Plot No.37	1	9X18.05	162.45	162.45	Sqm.
96	Plot No.38	1	9X18	162.00	162.00	Sqm.
97	Plot No.39	1	10.75X18	193.50	193.50	Sqm.
98	Plot No.40	1	X_	265.50	265.50	Sqm.
99	Plot No.42 to 53	12	9X18	162.00	1944.00	Sqm.
100	Plot No.54 to 64	11	9X18	162.00	1782.00	Sqm.
101	Plot No.65 to 75	11	9X18	162.00	1782.00	Sqm.
102	Plot No.76 to 82	6	9X18	162.00	972.00	Sqm.
103	Plot No.83	1	9X24.965	224.69	224.69	Sqm.
104	Plot No.84	1	9X22.714	204.43	204.43	Sqm.
105	Plot No.85	1	9X20.462	184.16	184.16	Sqm.
106	Plot No.86	1	9X18.21	163.89	163.89	Sqm.
107	Plot No.89	1	18X14.83	266.94	266.94	Sqm.
108	Plot No.90	1	11.748X18	211.46	211.46	Sqm.
109	Plot No.91 to 102	10	9X18	162.00	1620.00	Sqm.
110	Plot No. 103 to 113	11	9X18	162.00	1782.00	Sqm.
111	Plot No. 115	1	9.635X18	173.43	173.43	Sqm.
112	Plot No. 243	1	9.525X18	171.45	171.45	Sqm.
113	Plot No. 244 to 247A	5	9X18	162.00	810.00	Sqm.
114	Plot No. 247	1	9.37X18	168.66	168.66	Sqm.
115	Plot No. 248	1	13.301X18	239.42	239.42	Sqm.
116	Plot No.248A to 251	5	9X18	162.00	810.00	Sqm.
117	Plot No. 252	1	9.175X18	165.15	165.15	Sqm.
118	Plot No.253 to258A	7	9X18	162.00	1134.00	Sqm.
119	Plot No. 258	1	8.667X18	156.01	156.01	Sqm.
120	Plot No. 259	1	12.4X18	223.20	223.20	Sqm.
121	Plot No. 259A to 264	7	9X18	162.00	1134.00	Sqm.
	Total ploting Area				90544.54	Sqm.

	Others					
1	Total ploting Area			90544.54		27.30 %
2	Plot for MMIG+LIG			10274.08		3.10 %
3	Plot for LIG+EWS			10240.4	Sqm.	3.09 %
4	BDA Office Building			4249.23	Sqm.	1.28 %
5	Commercial-1			2104.67	Sqm.	0.63 %
6	Commercial-2			5421.4	Sqm.	1.63 %
7	Hotel-1			2000.00	Sqm.	0.60 %
8	Hotel-2			2000.00	Sqm.	0.60 %
9	Hotel-3			2141.16	Sqm.	0.65 %
9	Police station			1139.45	Sqm.	0.34 %
10	Shoping Mall-A			3967.96	Sqm.	1.20 %
11	Shoping Mall-B			4036.61	Sqm.	1.22 %
12	Junior High School			3755.85	Sqm.	1.13 %
13	PARk I-II+III+IV+V Area			16968.88	Sqm.	5.12 %
14	M.Kanshi Ram Park			77416.06	Sqm.	23.34 %
15	Open Land/STP			1482.62	Sqm.	0.45 %
16	Open Land/WTP			1063.74	Sqm.	0.32 %
17	Open Land/Public utility			3818.62	Sqm.	1.15 %
18	road areas			86171.96	Sqm.	25.98 %
19	Commercial Shops			1505.64	Sqm.	0.45 %
20	Road widening			1339.45	Sqm.	0.40 %
	Total Planning Area			**331642.32**	**SQM**	**100.00 %**

J. E. A. E. E. E. A. P. SECRETARY V.C.